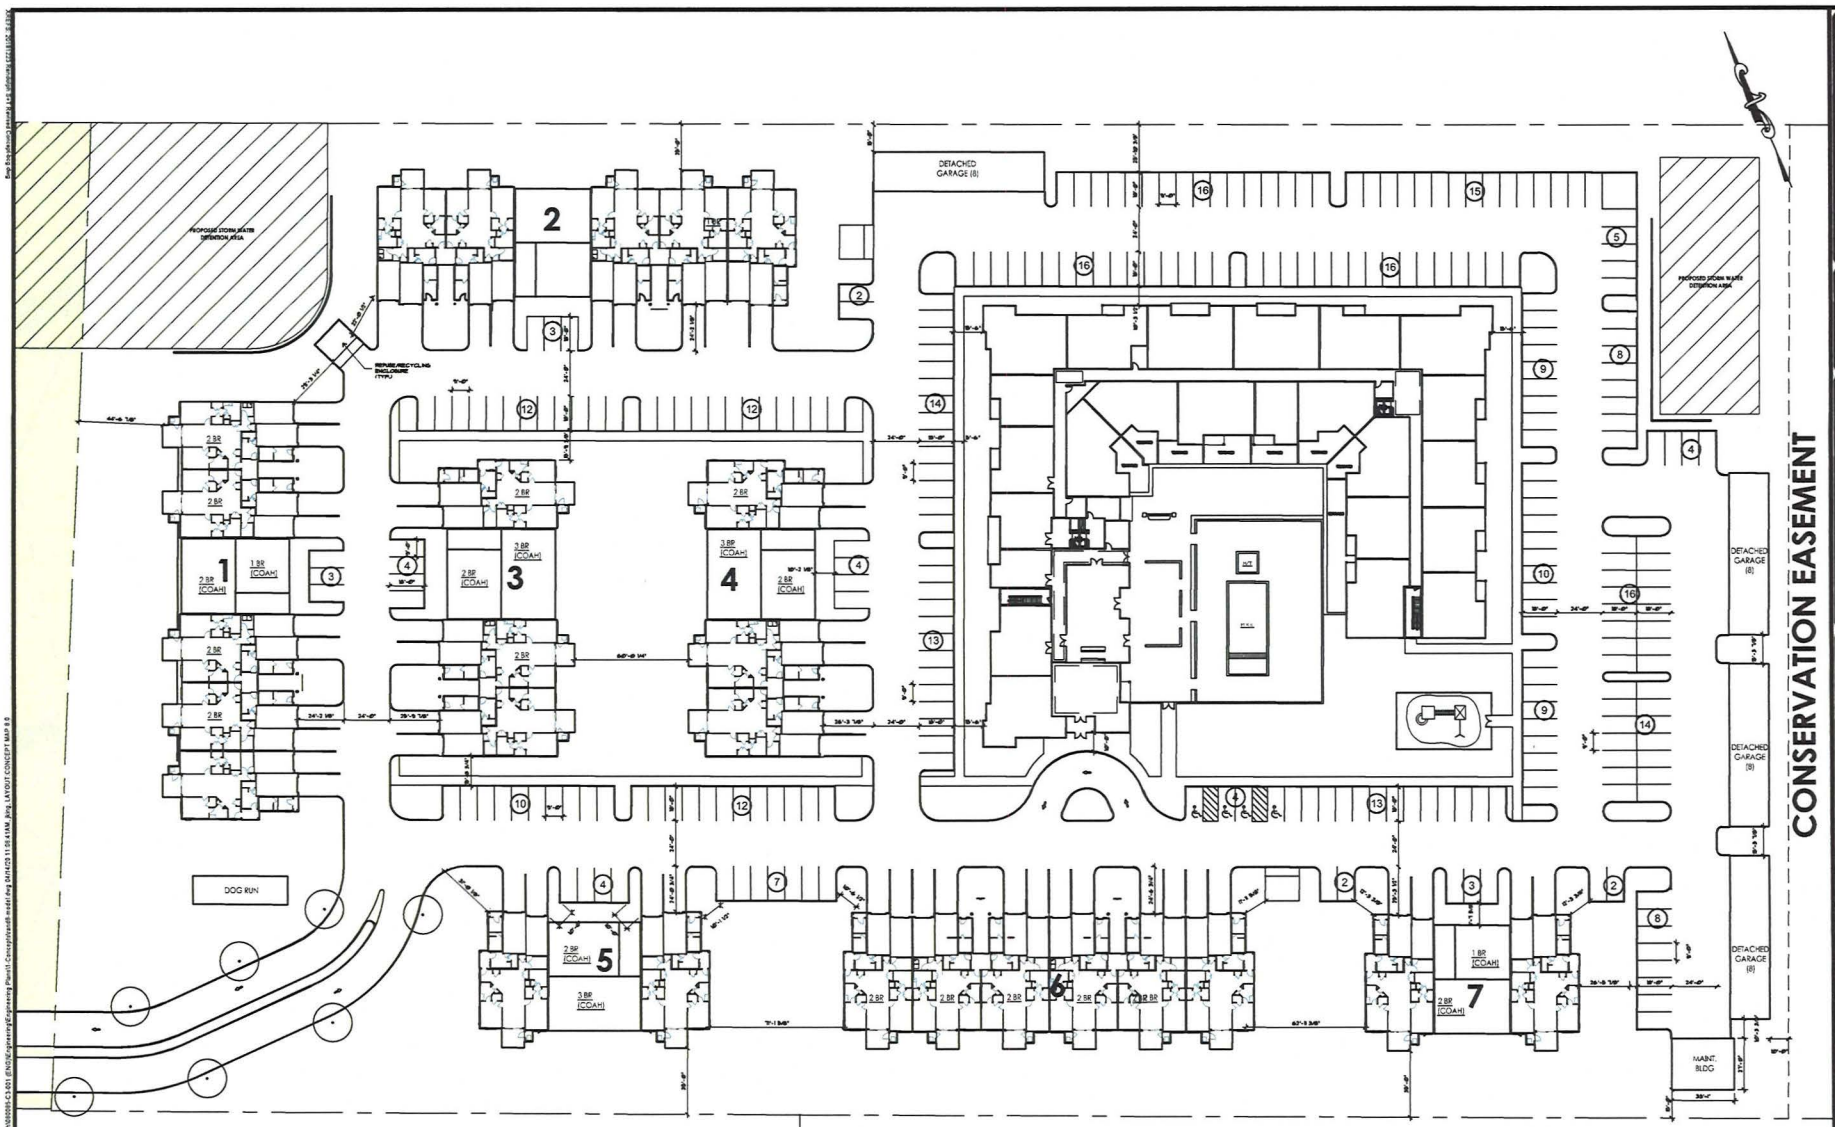

PARKING SPACES	
32	DETACHED GARAGES
270	SURFACE SPACES
104	GARAGE/DWY SPACES
406	SPACES (TOTAL) vs. 396 SPACES REQ'D (RSIS)

THESE PLANS ARE NOT TO BE USED FOR BID OR CONSTRUCTION

REVISION	DATE	CHKD
6		
5		
4		
3		
2		
1		

PROJ.: 080085-C3-001
DATE: 4/3/2020
CHKD:

Bowman CONSULTING

Bowman Consulting Group, Ltd.
Saturnus Road, Suite 100
Cedar Knolls, New Jersey 07927
www.bowmanconsulting.com
Email: NJ@BowmanConsulting.com
Phone 973-359-8400
Fax 973-359-8415
NJ Certificate of Authorization No. 24GA28222600

PRELIMINARY

ERIC L. KELLER, N.J. Professional Engineer, Lic. 24GE03205400

CONCEPT PLAN
CANOE BROOK
CONCEPT MAP 8.1
BLOCK 44, LOTS 12 & 25
TOWNSHIP OF RANDOLPH, MORRIS COUNTY, NEW JERSEY

SHEET No. 1 OF 1